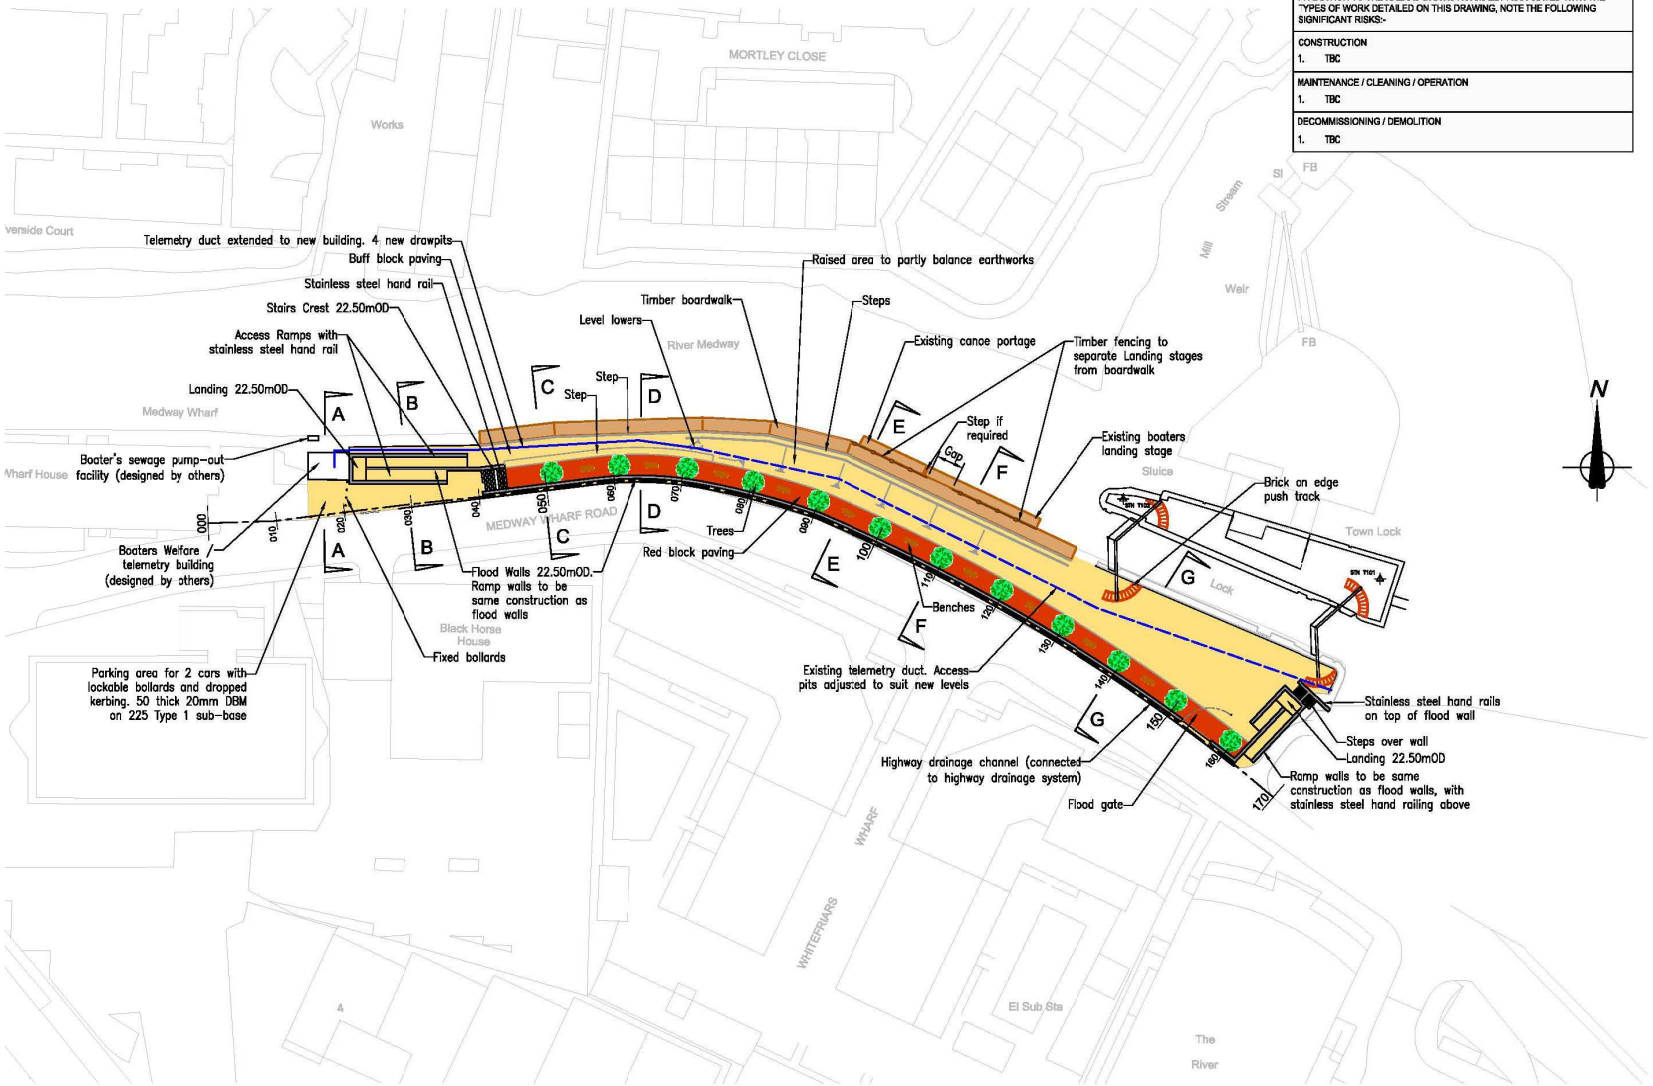

SAFETY HEALTH AND ENVIRONMENTAL INFORMATION

IN ADDITION TO THE HAZARDS/RISKS NORMALLY ASSOCIATED WITH THE TYPES OF WORK DETAILED ON THIS DRAWING, NOTE THE FOLLOWING SIGNIFICANT RISKS:-

CONSTRUCTION
1. TBC

MAINTENANCE / CLEANING / OPERATION
1. TBC

DECOMMISSIONING / DEMOLITION
1. TBC

Notes:

1. All dimensions in millimetres unless otherwise stated. All levels to Ordnance Datum (Newlyn).
2. For details of typical boardwalk construction, refer to example drawings of timber lancing stages.
3. Centre of site at: TQ 592464. Closest post code: TN9 7QR.
   OS X (Eastings) – 559290
   OS Y (Northings) – 146432
4. For cross section information, refer to drawings GNTLLD-101-1 to 101-4.
5. All work shown is new unless stated otherwise.
6. For details of welfare/telemetry building refer to architect's drawings. Prepared by others.
7. Telemetry building to be furnished with 1200 diameter stilling well (watertight concrete rings) connected to river by 150 diameter steel pipe.
8. Telemetry building to be connected to mains services (electricity, water, sewer, telephone) in Medway Wharf Road by means of underground pipes/ducts.
9. Surplus material to be removed and recycled/disposed of by contractor. See site investigation reports for details fo contamination.
10. Existing telemetry hut (including foundations), existing flood wall, and top course of existing gabions to be removed. Stilling well to be filled and river connection sealed. Site levels to be adjusted to suit new work. Material arising to be recycled on site, so far as practicable. Any surplus material to be removed/recycled off site.

Stations:

STN T101
Easting 559373.0
Northing 146415.8
Level 21.53m

STN T102
Easting 559373.0
Northing 146427.6
Level 21.53m

Rev	By	Chkd	Apprvd	Date	Description
-	-	-	-	-	-

Client
Tonbridge & Malling Borough Council
Gibson Building, Gibson Drive, Kings Hill, West Malling, Kent, ME19 4LZ

TONBRIDGE & MALLING Borough Council

ENVIRONMENT AGENCY

Halcrow Group Limited
Elms House, Hammersmith, London, W6 7EF
Tel +44 (0)20 3478 9000
Fax +44 (0)20 3478 9001
www.halcrow.com

Halcrow

Project
TOWN LOCK
TONBRIDGE LANDSCAPING
DETAILED DESIGN

Drawing
GENERAL ARRANGEMENT

Drawn by:	LPC	Date:	SEPT 2011
Checked by:	DN	Date:	SEPT 2011
Approved by:	IB	Date:	SEPT 2011

Drawing No. GNTLLD/100
Revision P1
Drawing Scale: 1:500 at A2

PRELIMINARY

This map is reproduced from Ordnance Survey® material by Halcrow on behalf of with the permission of the Controller of Her Majesty's Stationery Office. © Crown copyright. Unauthorised reproduction infringes Crown copyright and may lead to prosecution or civil proceedings. Licence Number Environment Agency 100026380 (2008).

Annex 1