Annex 1

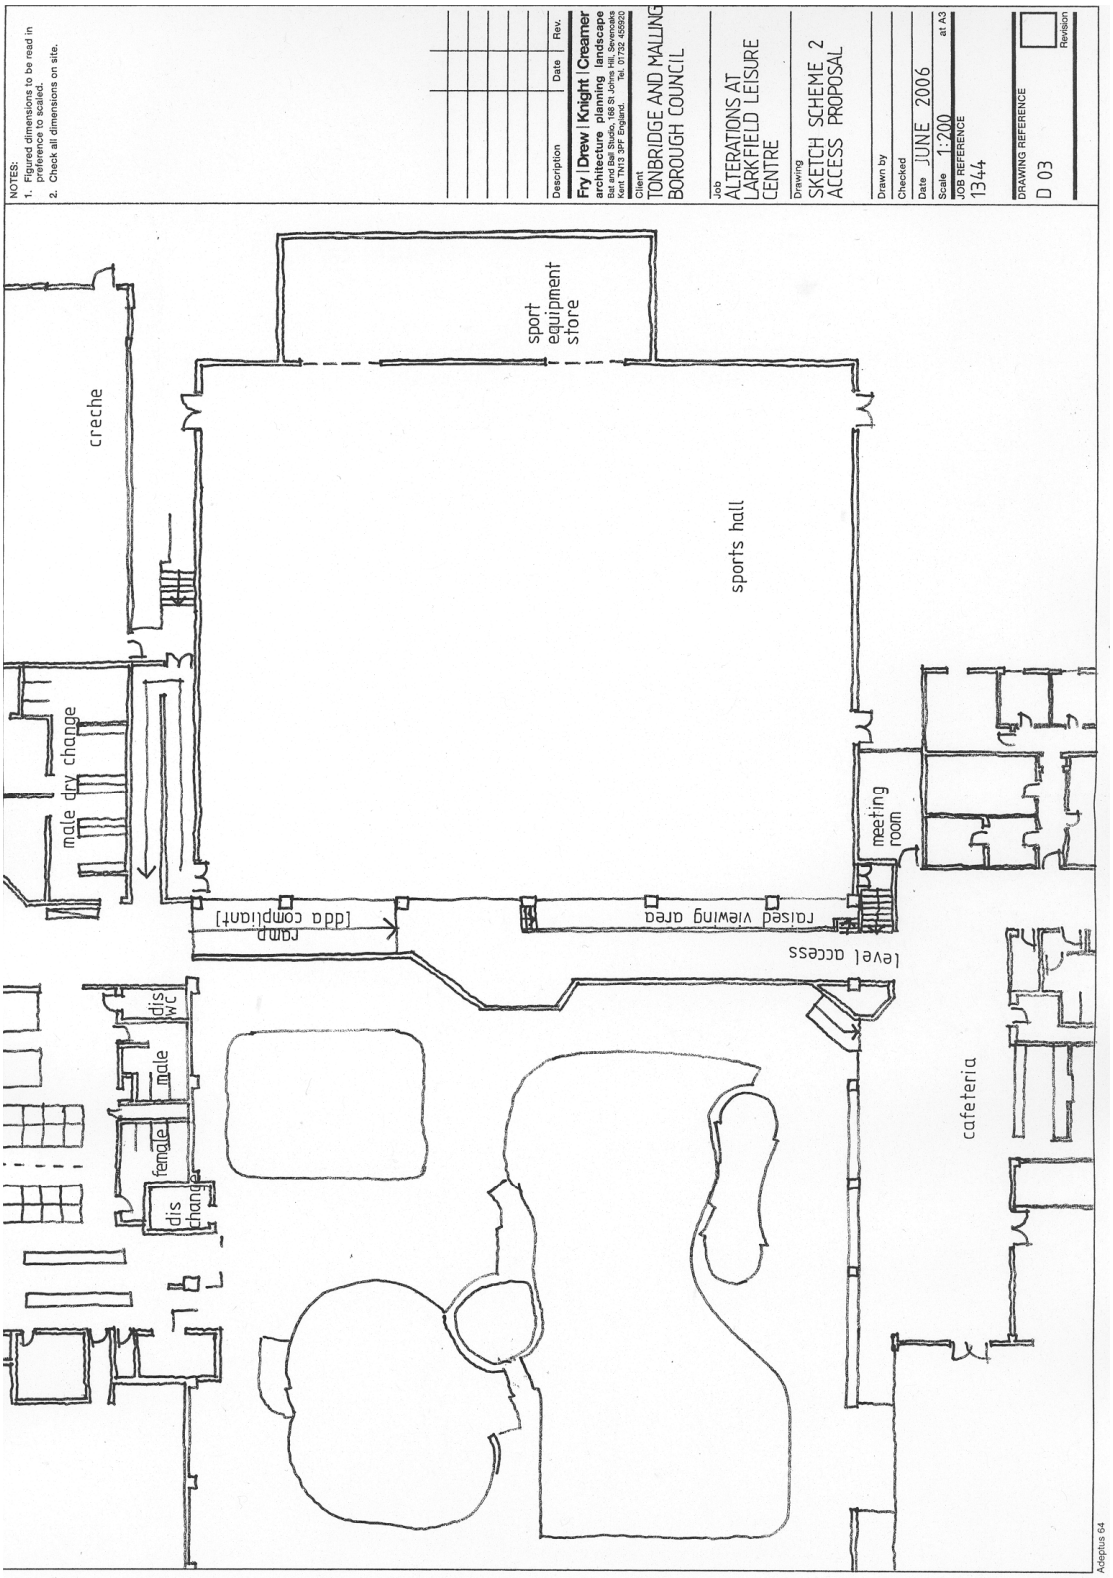
NOTES:
1. Figured dimensions to be read in preference to scaled.
2. Check all dimensions on site.
Description
Date
Rev.
Fry | Drew | Knight | Creamer
architecture planning landscape
Bat and Ball Studio, 168 St Johns Hill, Sevenoaks
Kent TN13 3PF England. Tel. 01732 456920
Client
TONBRIDGE AND MALLING BOROUGH COUNCIL
Job
ALTERATIONS AT LARKFIELD LEISURE CENTRE
Drawing
SKETCH SCHEME 2 ACCESS PROPOSAL
Drawn by
Checked
Date JUNE 2006
Scale 1:200 at A3
JOB REFERENCE
1344
DRAWING REFERENCE
D 03
Revision
creche
sport equipment store
sports hall
male dry change
meeting room
ramp [dda compliant]
raised viewing area
level access
dis wc
male
female
dis changer
cafeteria
Adeptus 64