Annex 1

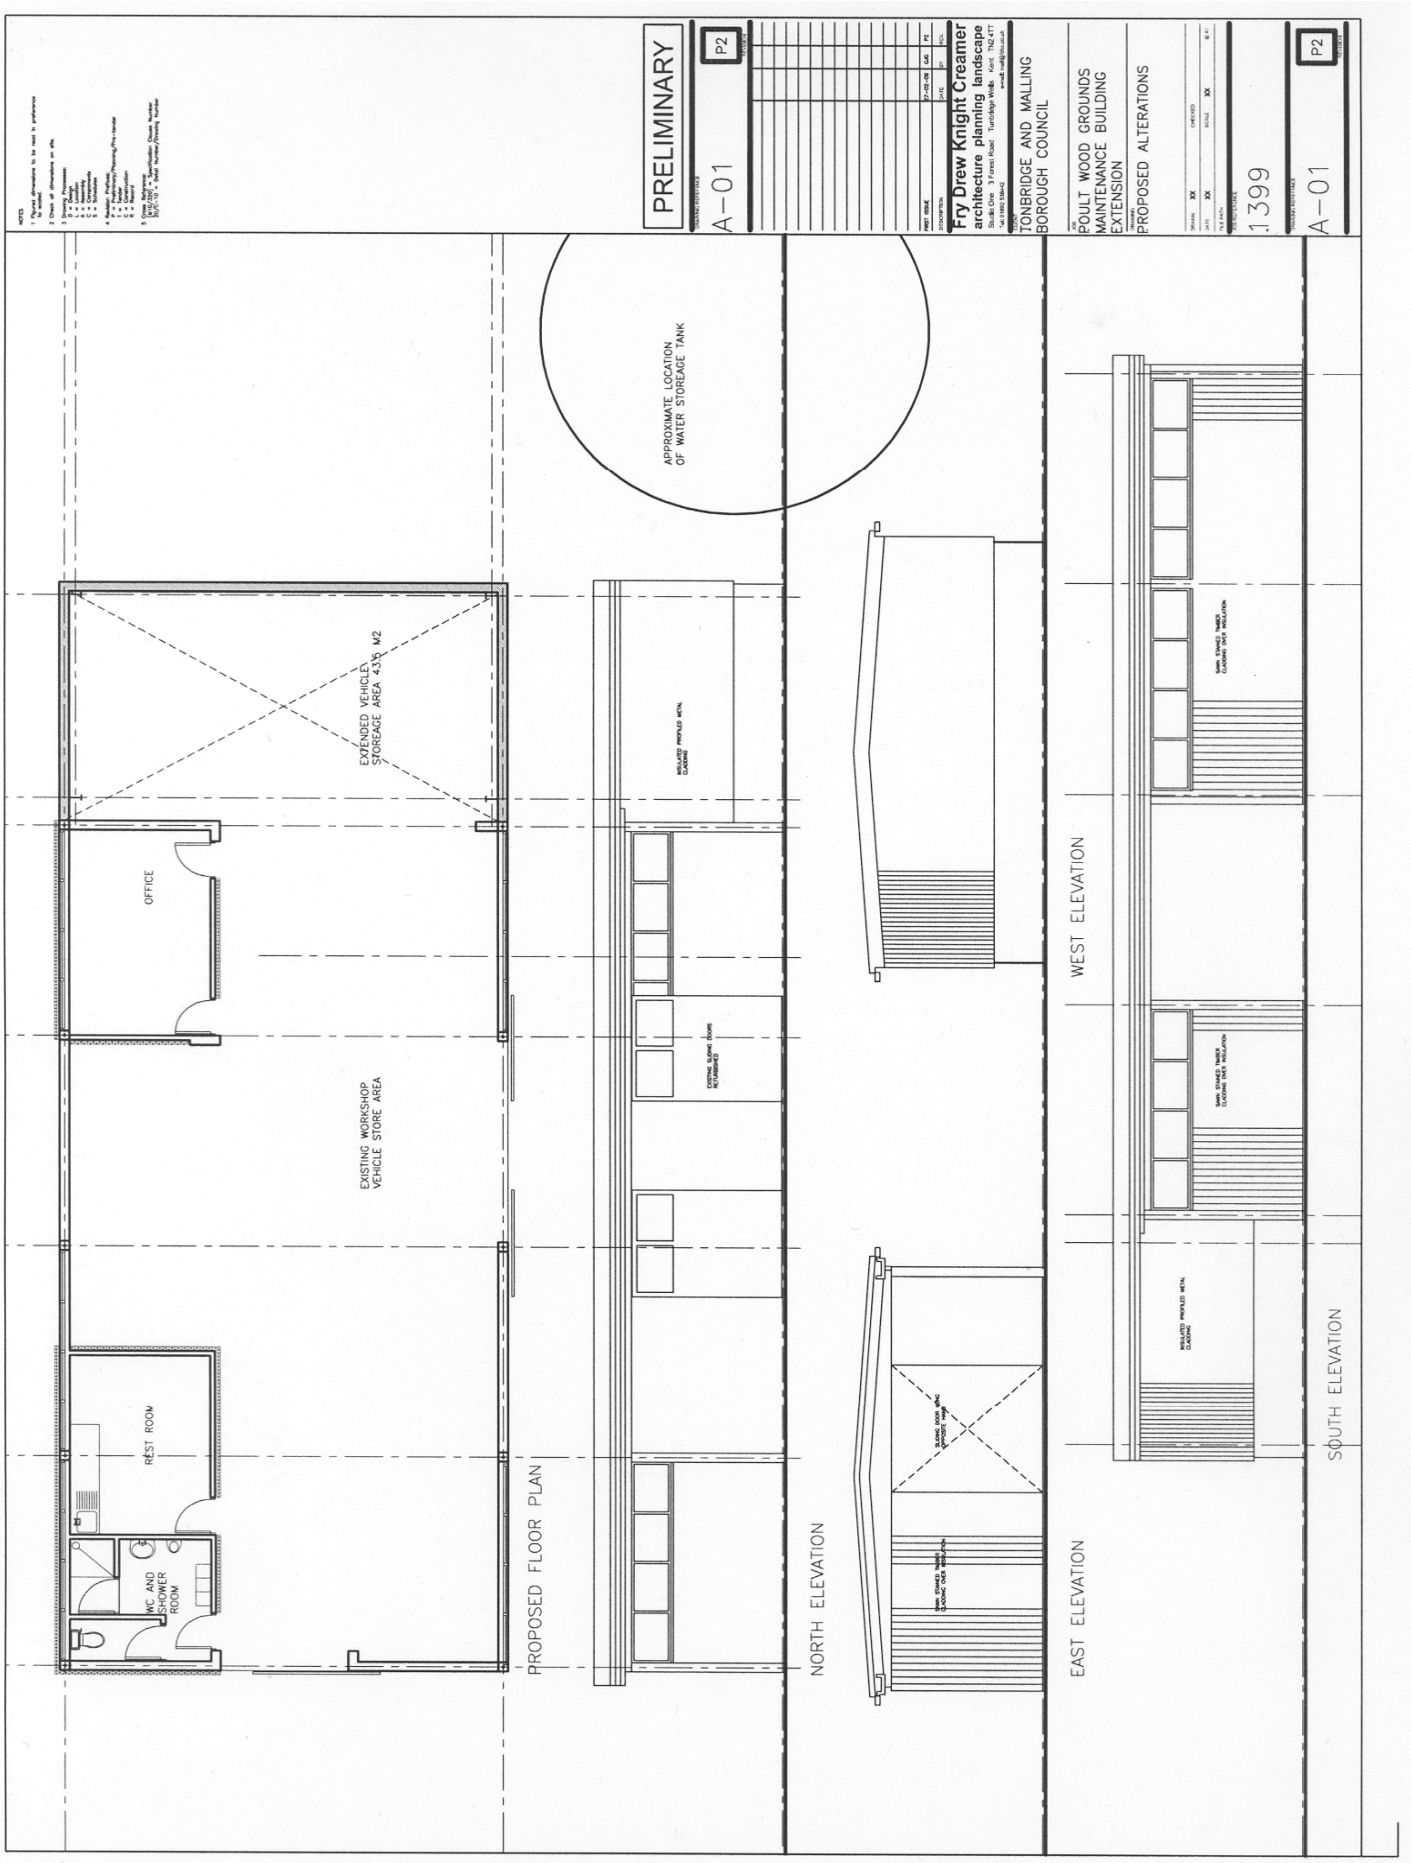
PRELIMINARY
A-01
P2
Fry Drew Knight Creamer
architecture planning landscape
TONBRIDGE AND MALLING
BOROUGH COUNCIL
POULT WOOD GROUNDS
MAINTENANCE BUILDING
EXTENSION
PROPOSED ALTERATIONS
1399
A-01
P2
APPROXIMATE LOCATION
OF WATER STOREAGE TANK
EXTENDED VEHICLE
STOREAGE AREA 43.5 M2
OFFICE
EXISTING WORKSHOP
VEHICLE STORE AREA
REST ROOM
WC AND
SHOWER
ROOM
PROPOSED FLOOR PLAN
NORTH ELEVATION
EAST ELEVATION
WEST ELEVATION
SOUTH ELEVATION