ANNEX 1
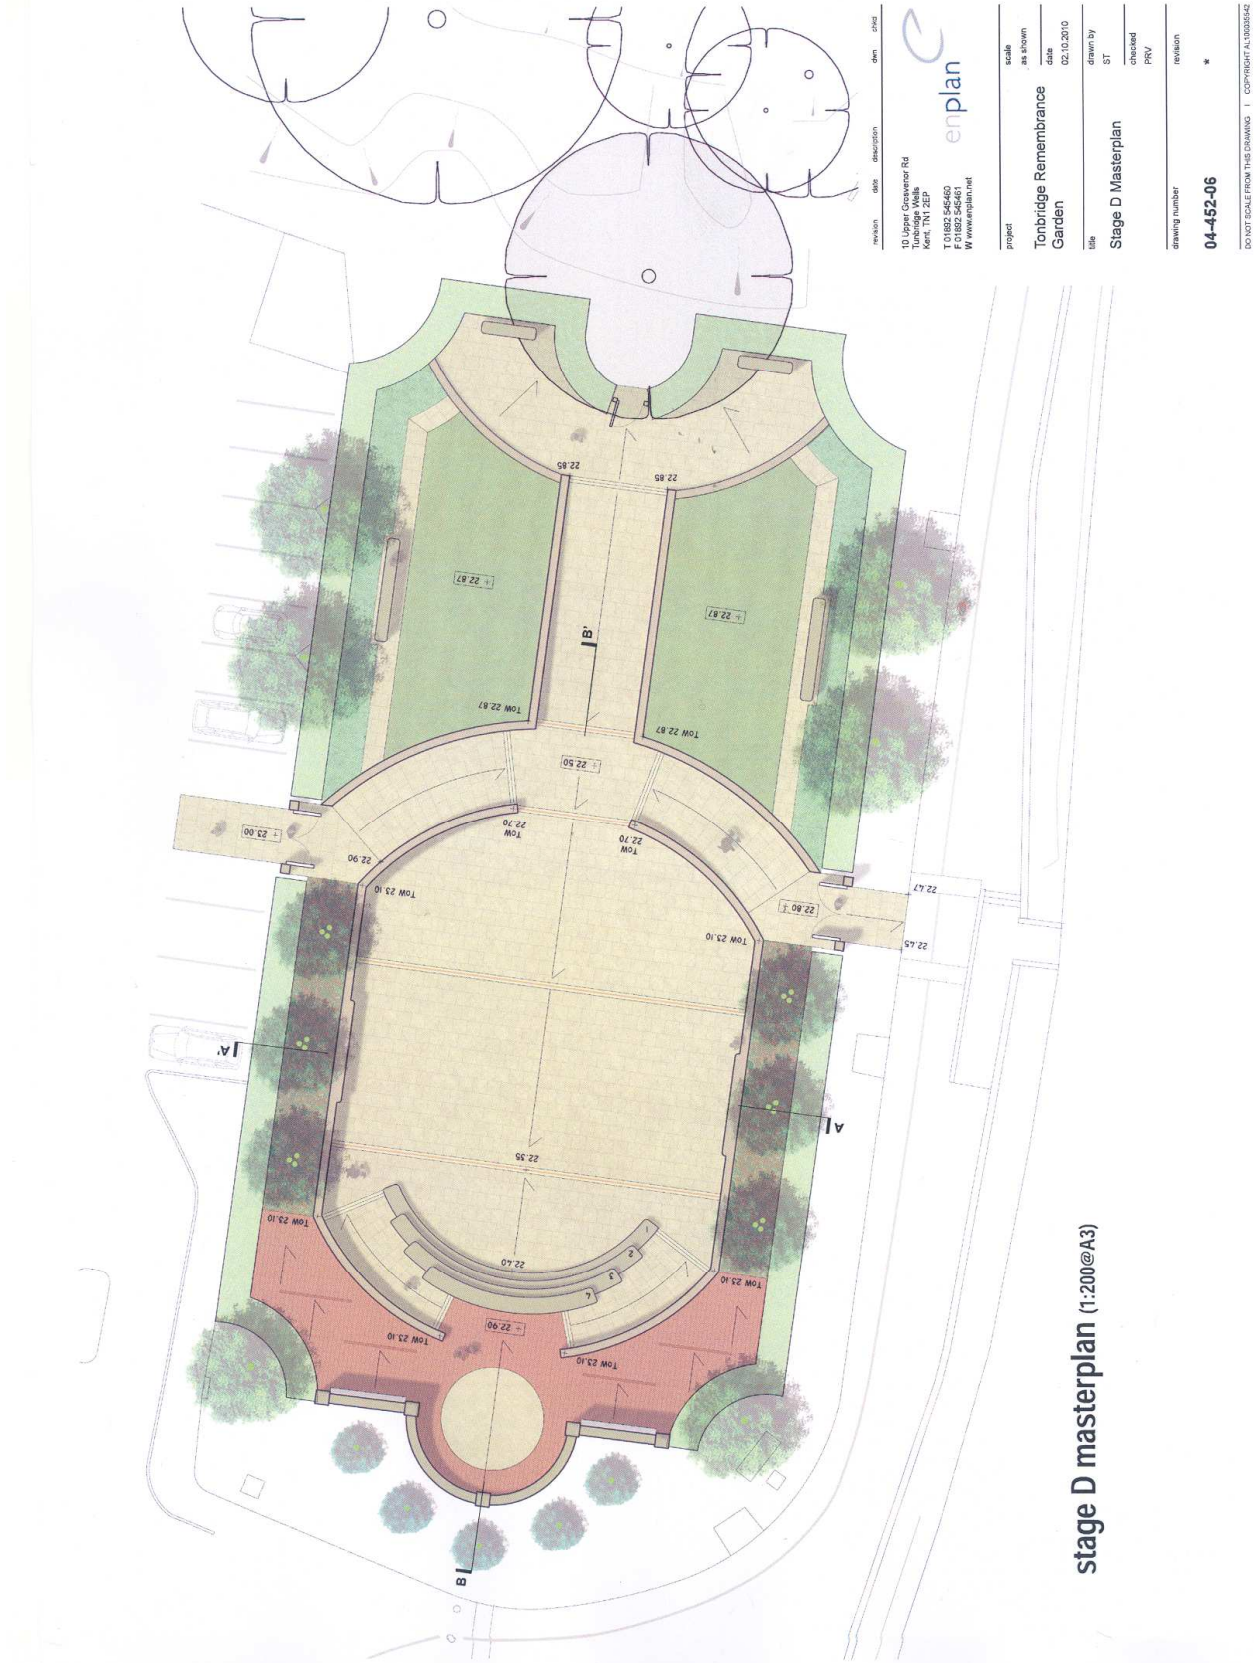
TONBRIDGE MEMORIAL GARDEN
SCHEME DESIGN