MILL STREAM
RIVER MEDWAY
PRIVATE LAND
EXAMPLES OF FURNITURE, SURFACING AND WOODLAND STRUCTUR
CONTEXT AND CIRCULATION PLAN - NTS
ICTION A-A - SCALE 1:20

Annex 1

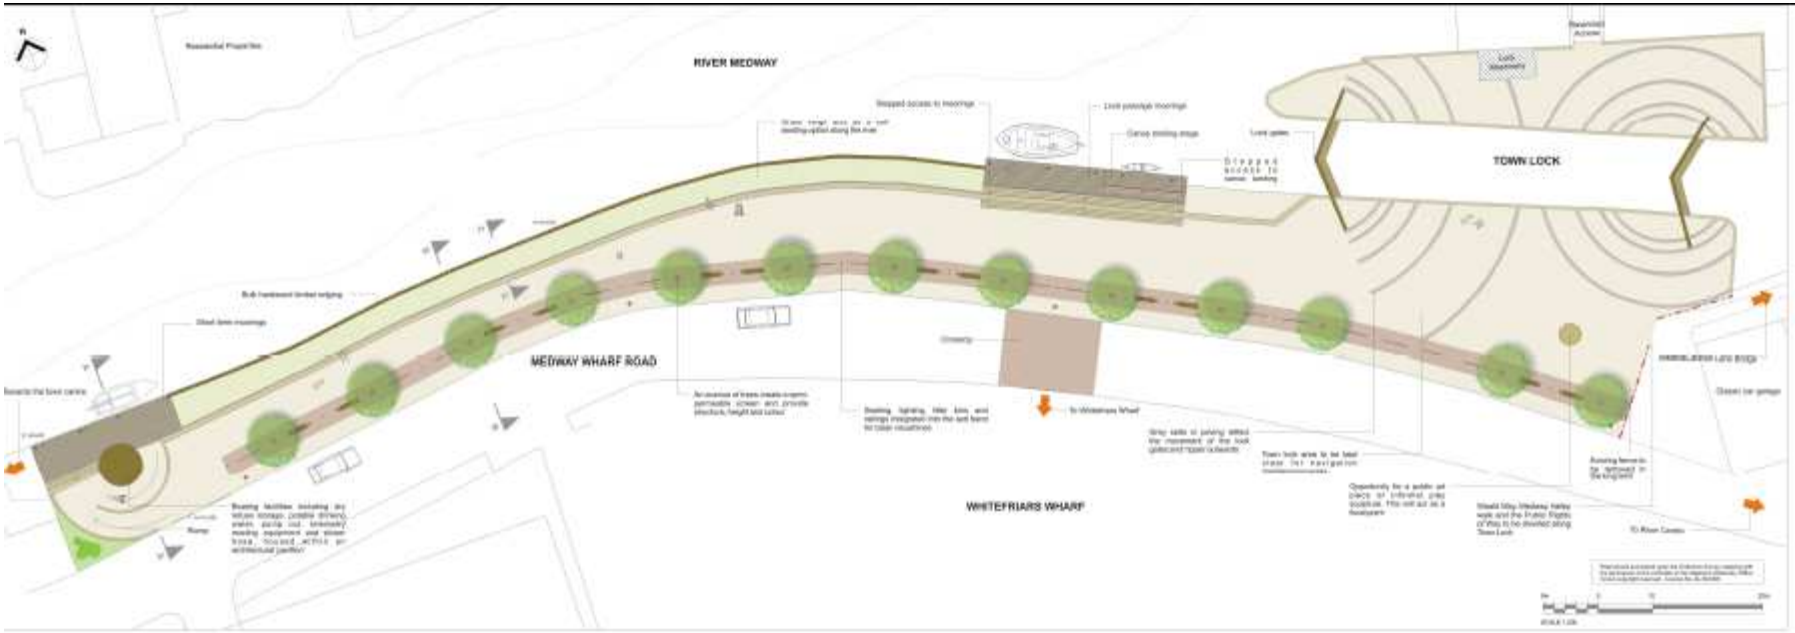

SECTION A-A - SCALE 1:100

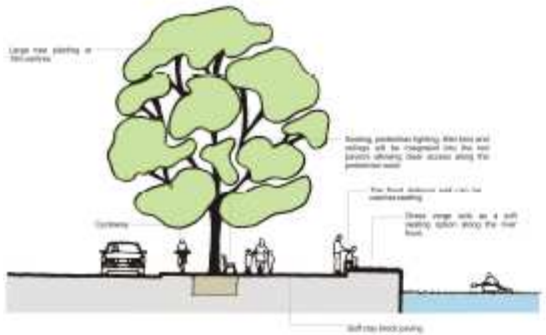

SECTION B-B - SCALE 1:100

EXAMPLES OF STREET FURNITURE AND SURFACING

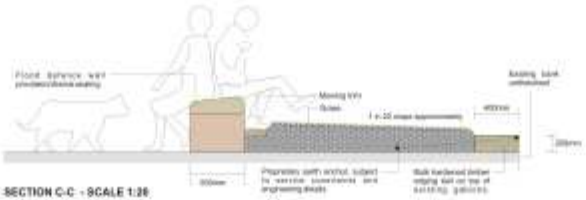

SECTION C-C - SCALE 1:20

CONTEXT AND CIRCULATION PLAN - NTS