0 100

File ref - \\mstrs001\mstdata\d - projects\co04300311 m20 j4 contract support\3_drawings\1_working\co04300311-003.dwg

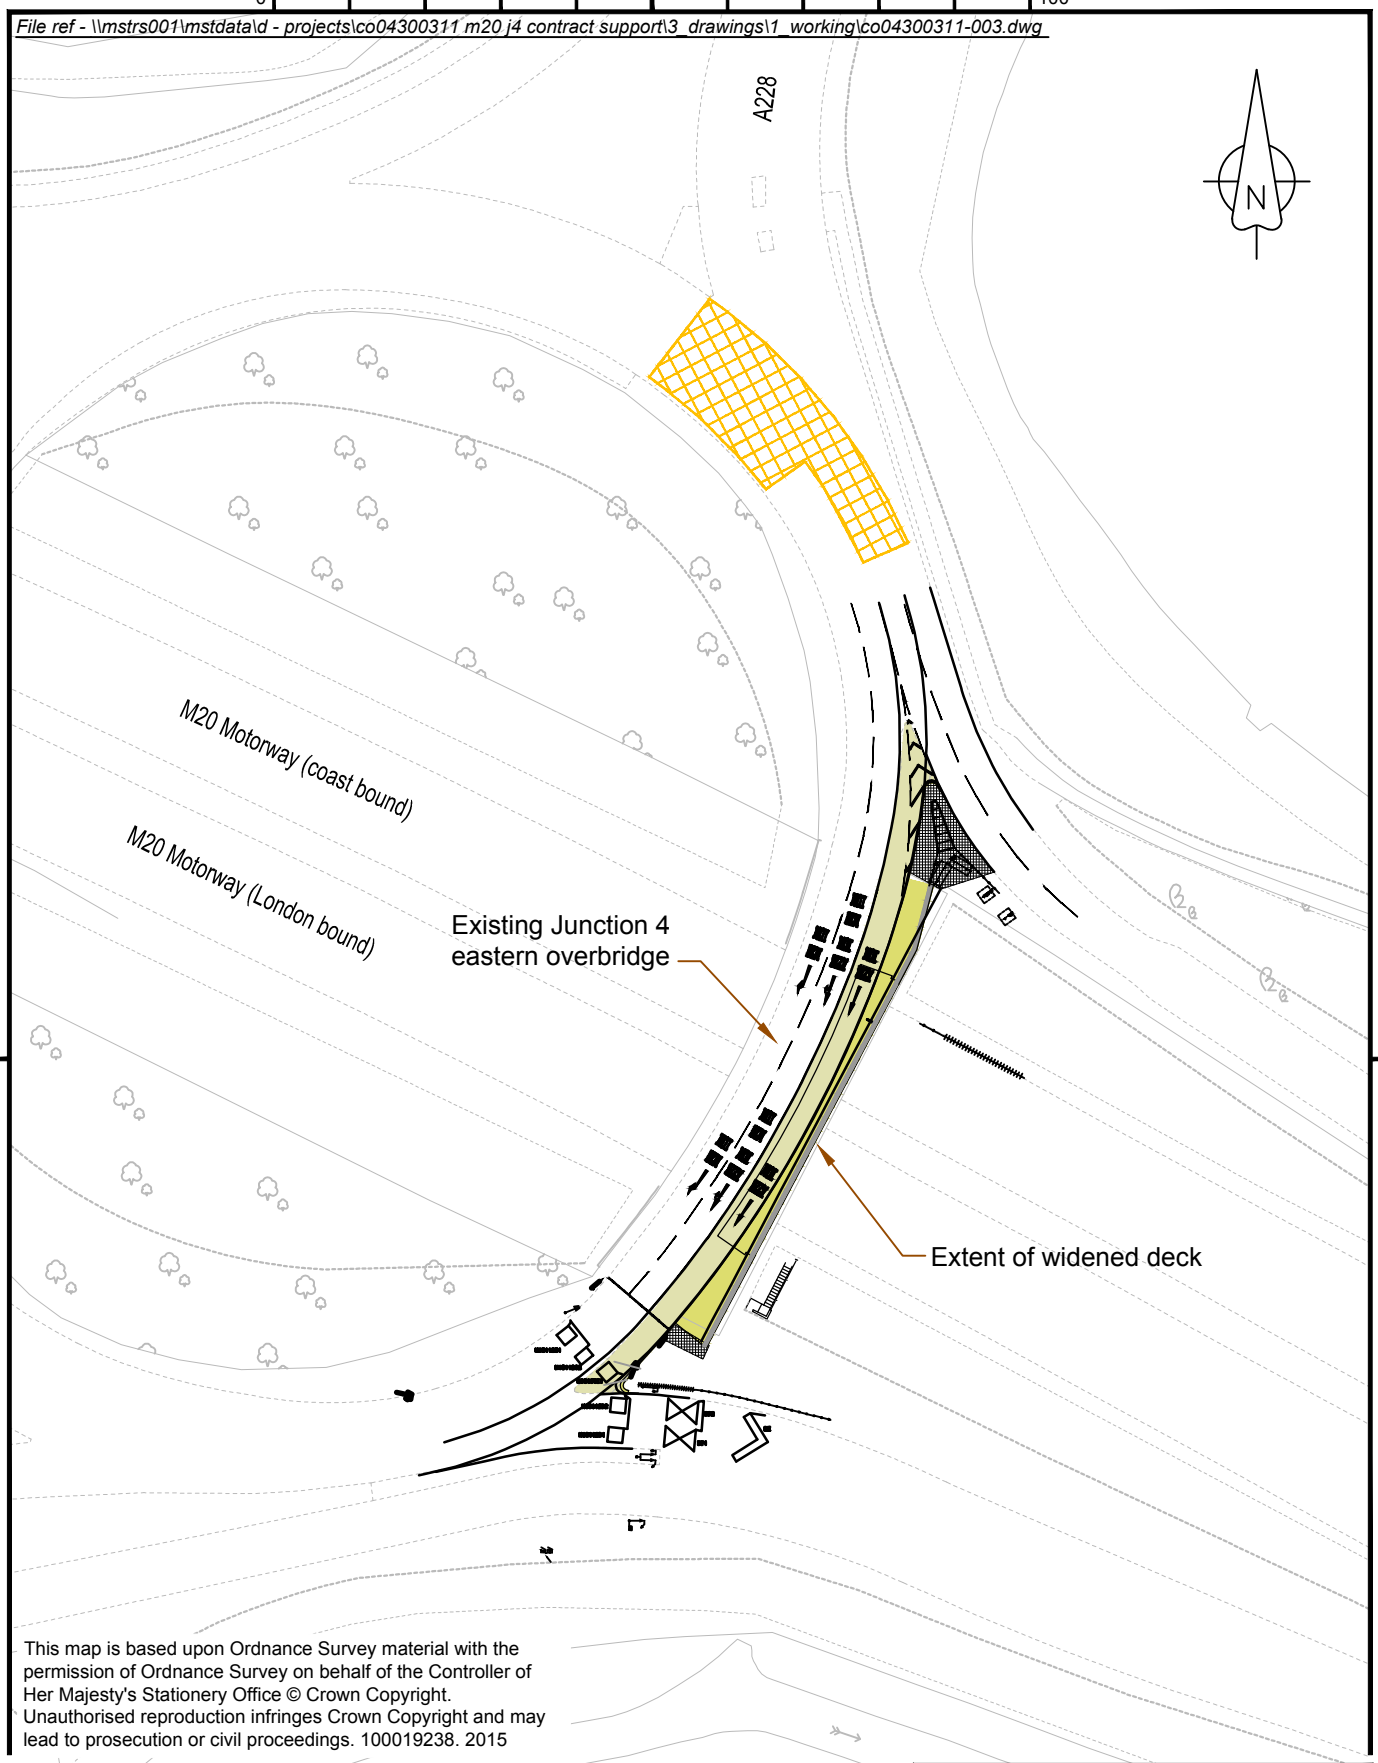

This map is based upon Ordnance Survey material with the permission of Ordnance Survey on behalf of the Controller of Her Majesty's Stationery Office © Crown Copyright. Unauthorised reproduction infringes Crown Copyright and may lead to prosecution or civil proceedings. 100019238. 2015

Rev	Revision details	Chkd	Appd	Date

Designed: -		Date: -
Drawn: DC		Date: 2015-09-09
Checked: DC		Date: 2015-09-09
Approved: DC		Date: 2015-09-09

Original Drg Size : A4	Scale : 1:1000
Dimensions : m	

Project Name
M20 Junction 4 Eastern Overbridge Widening

Drawing Title
Scheme Overview

Copyright © Amey

amey
www.amey.co.uk

Client

Drawing Status	Suitability
For information	S0

Drawing No	Revision
CO04300311/003	00