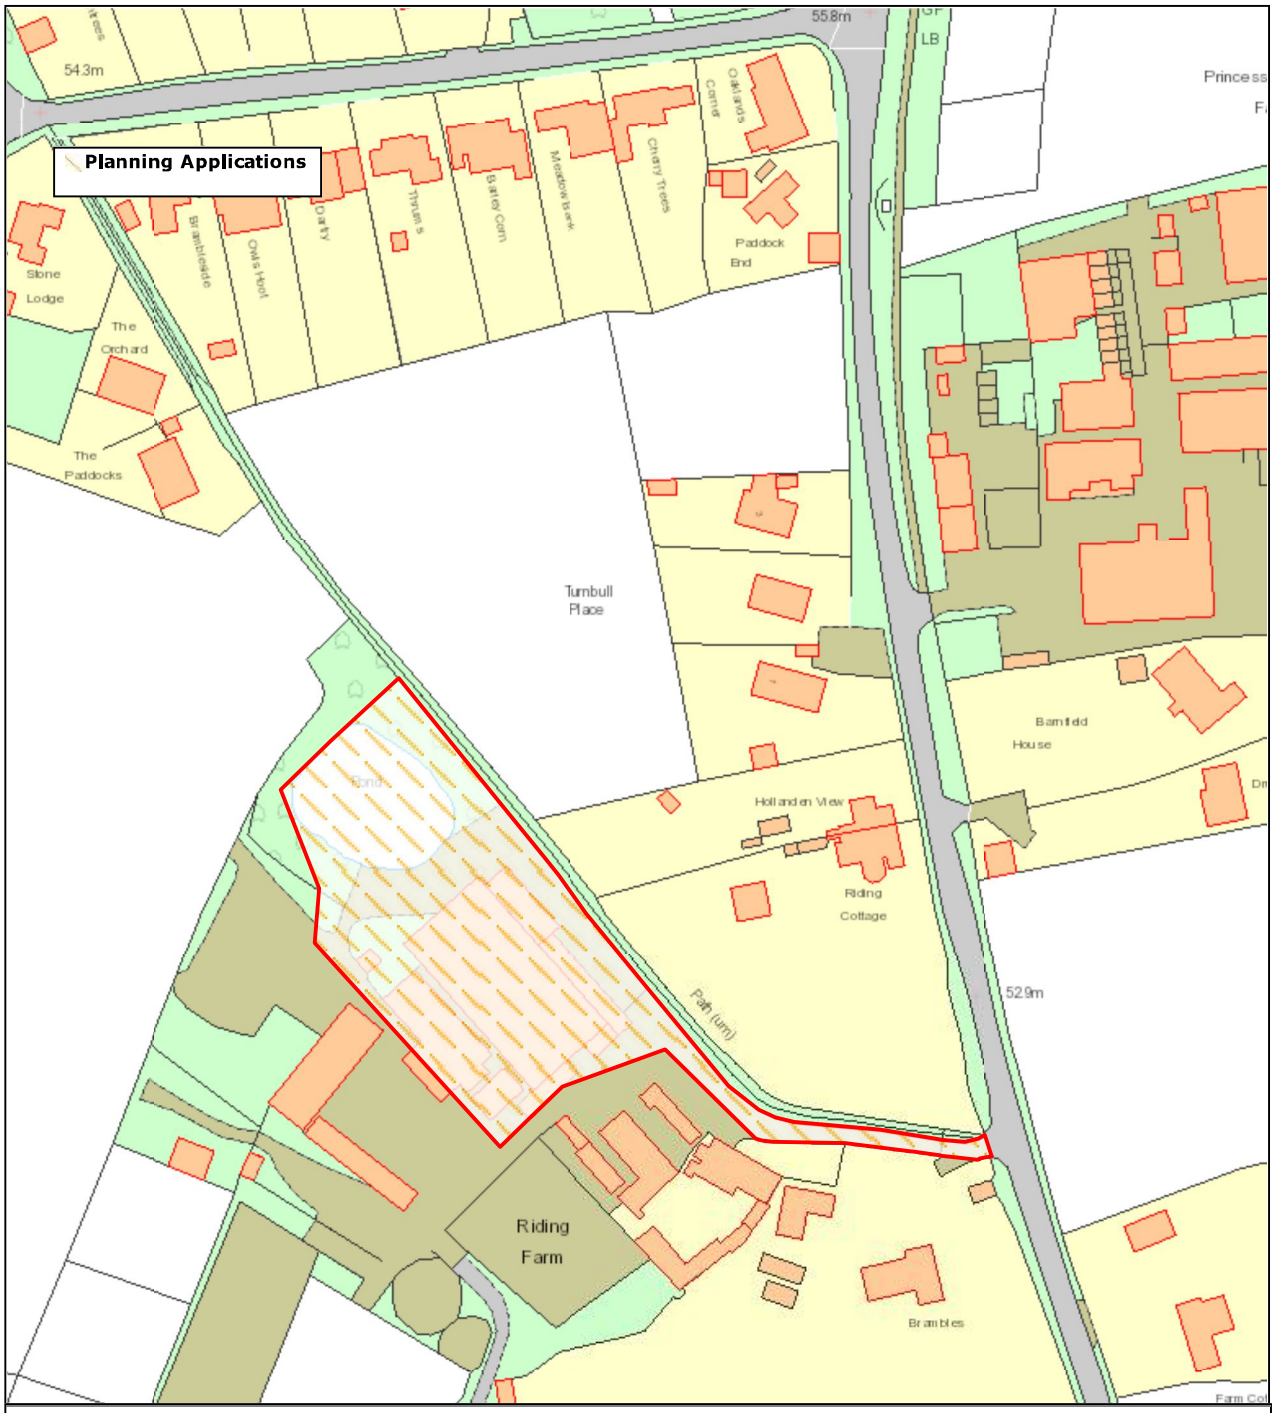

Planning Applications 24/00733/PA **Scale: 1:1250**

Tonbridge & Malling Borough Council
Gibson Building, Gibson Dr
Kings Hill, West Malling
ME19 4LZ

Tel.: +44 1732 844522

N

Date: 16/12/2025 9:56

©Crown Copyright and database rights 2022 Ordnance Survey 100014703.