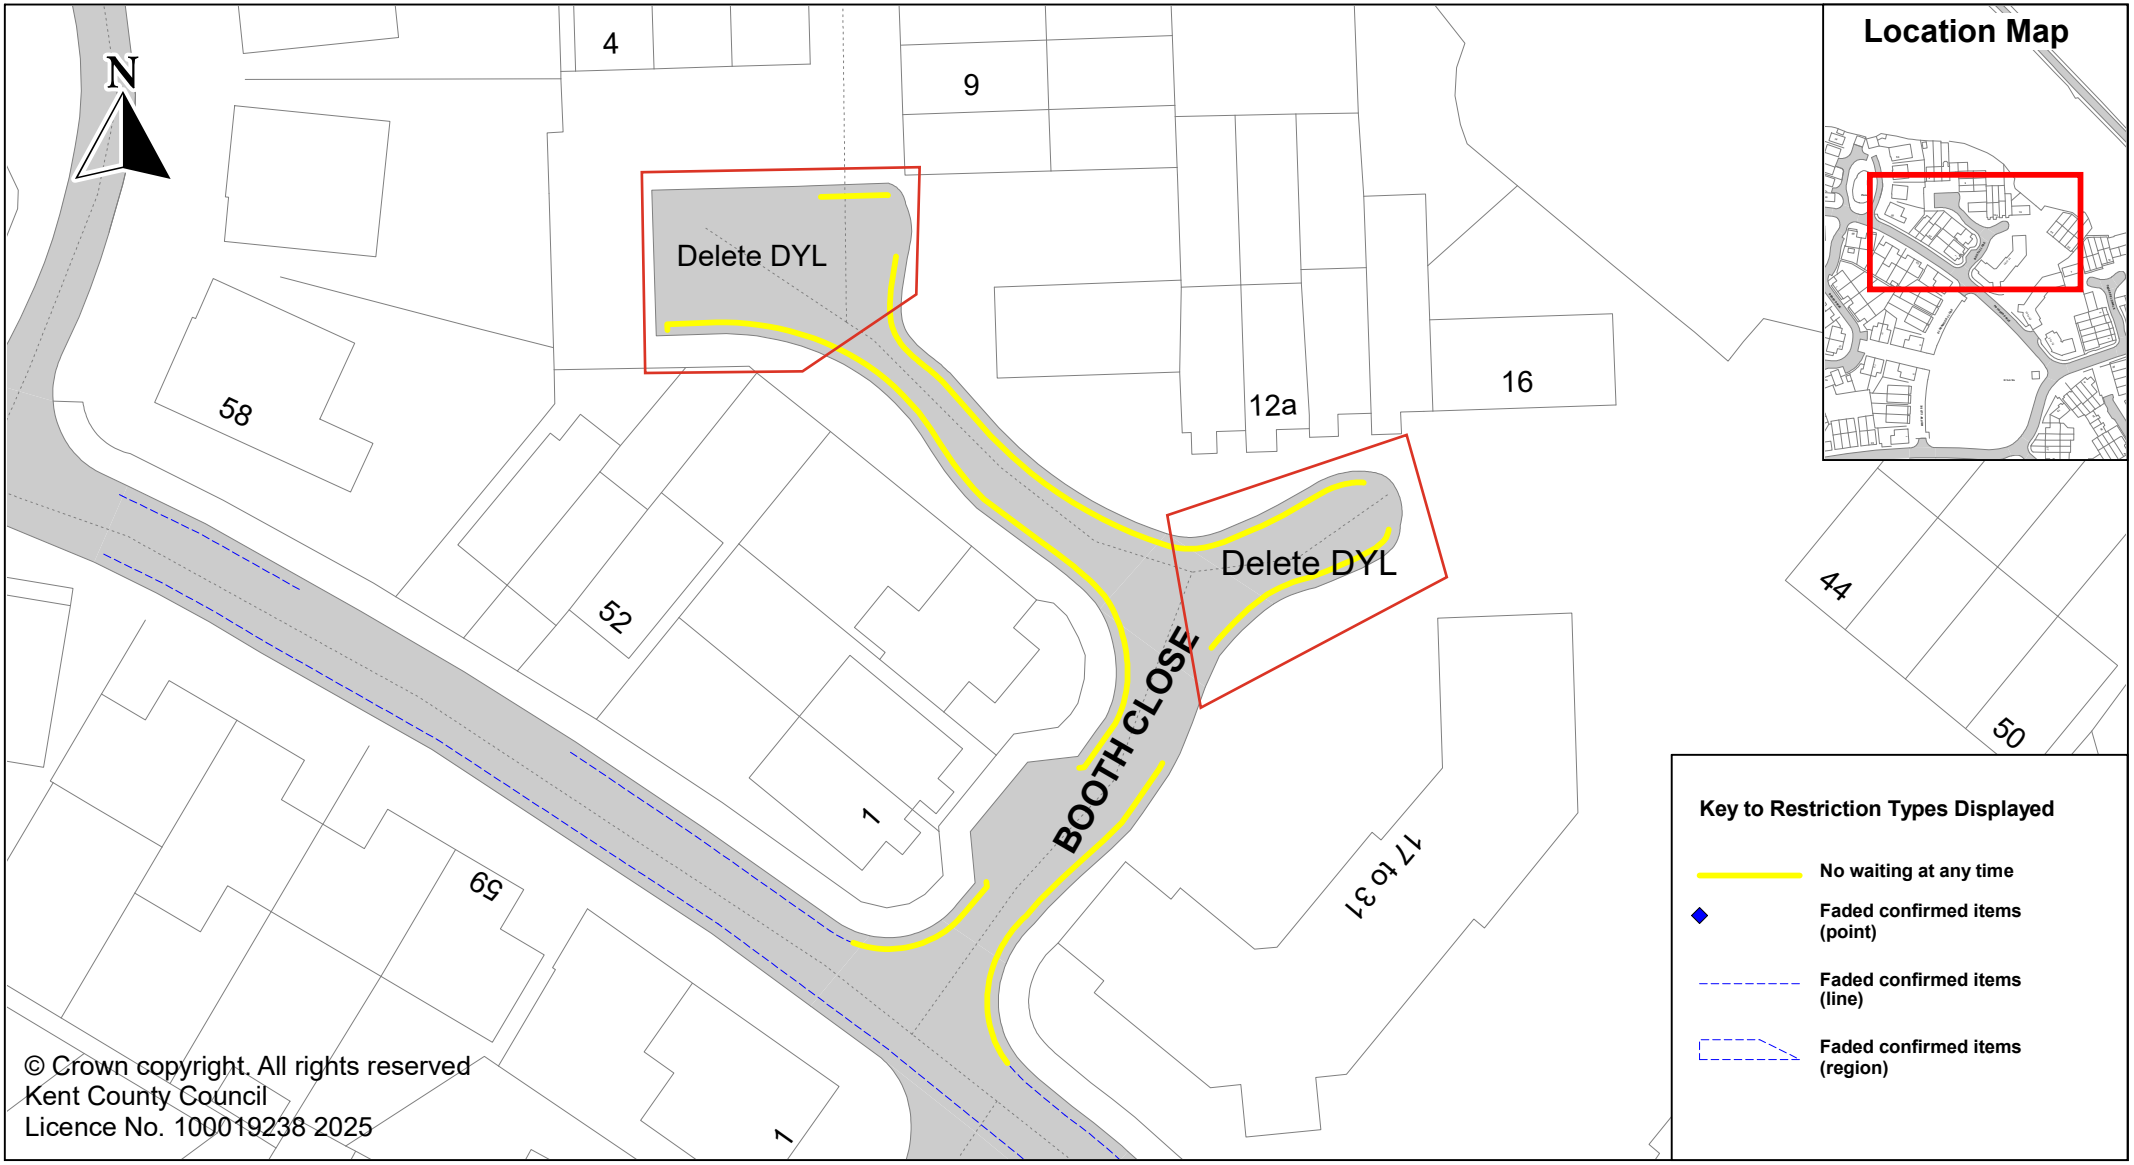

© Crown copyright. All rights reserved
Kent County Council
Licence No. 100019238 2025

Kent County Council
kent.gov.uk

Parking Action Plan - Phase 15
Snodland - Holborough Lakes
Booth Close
New double yellow lines

Annex 5 - Potential reduction of proposals

SCALE	1 : 500
DATE	17/11/2025
DRAWING No.	DD/607/16-PM
DRAWN BY	ACB